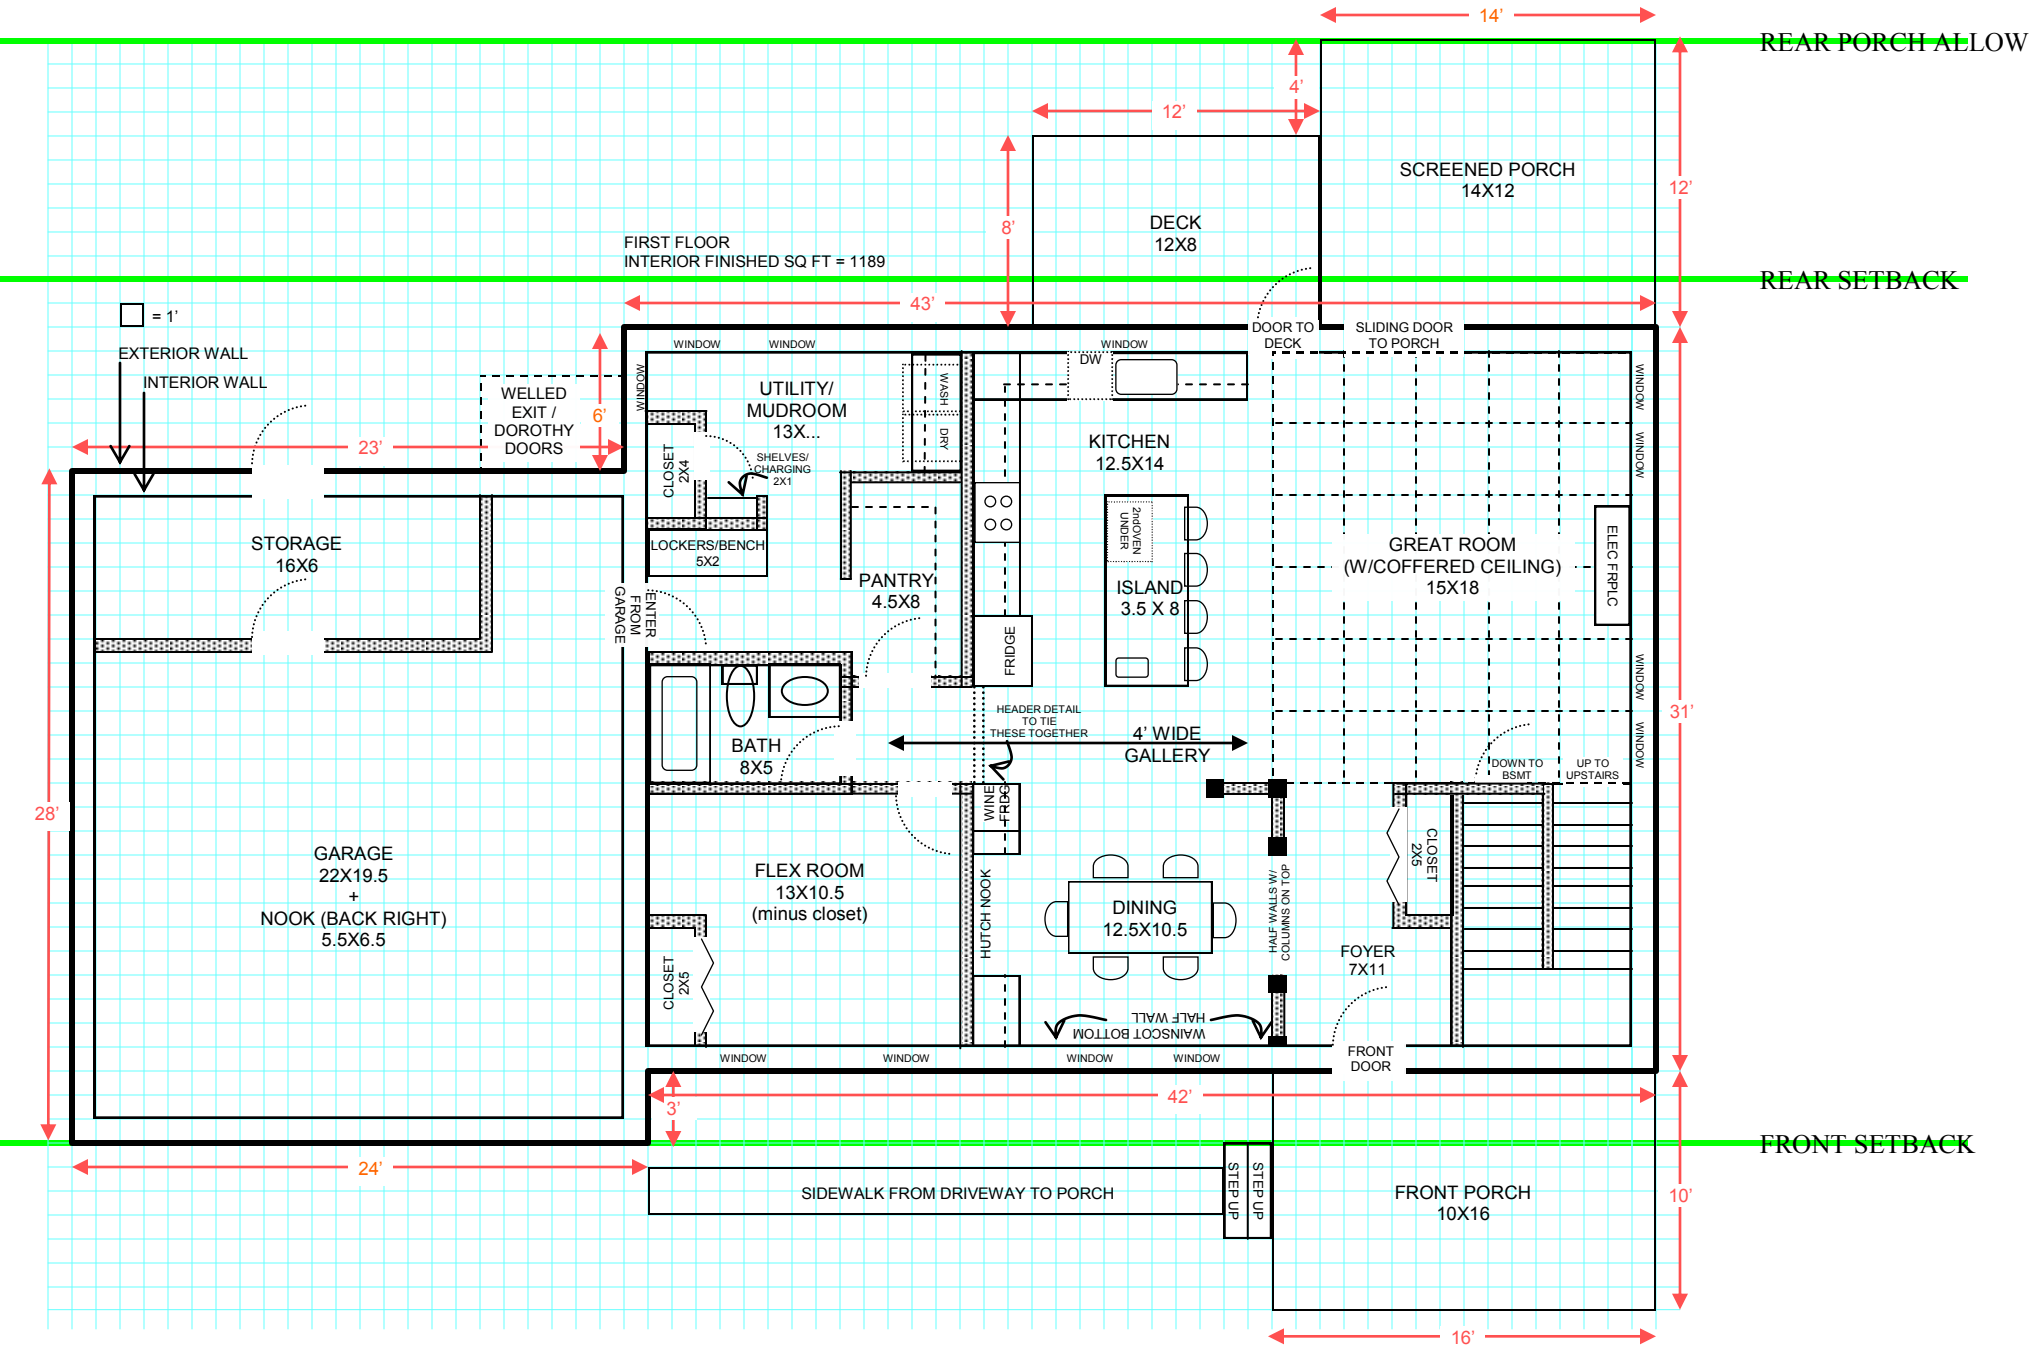

REAR PORCH ALLOW
REAR SETBACK
FRONT SETBACK
14'
4'
12'
8'
43'
12'
31'
28'
6'
23'
3'
42'
24'
10'
16'
SCREENED PORCH
14X12
DECK
12X8
FIRST FLOOR
INTERIOR FINISHED SQ FT = 1189
= 1'
EXTERIOR WALL
INTERIOR WALL
WELLED
EXIT /
DOROTHY
DOORS
STORAGE
16X6
GARAGE
22X19.5
+
NOOK (BACK RIGHT)
5.5X6.5
UTILITY/
MUDROOM
13X...
CLOSET
2X4
SHELVES/
CHARGING
2X1
LOCKERS/BENCH
5X2
WASH
DRY
PANTRY
4.5X8
ENTER
FROM
GARAGE
BATH
8X5
FLEX ROOM
13X10.5
(minus closet)
CLOSET
2X5
WINE
FRDG
HUTCH NOOK
FRIDGE
DW
KITCHEN
12.5X14
2ndOVEN
UNDER
ISLAND
3.5 X 8
HEADER DETAIL
TO TIE
THESE TOGETHER
4' WIDE
GALLERY
DINING
12.5X10.5
HALF WALLS W/
COLUMNS ON TOP
WAINSCOT BOTTOM
HALF WALL
DOOR TO
DECK
SLIDING DOOR
TO PORCH
GREAT ROOM
(W/COFFERED CEILING)
15X18
ELEC FRPLC
DOWN TO
BSMT
UP TO
UPSTAIRS
CLOSET
2X5
FOYER
7X11
FRONT
DOOR
WINDOW
SIDEWALK FROM DRIVEWAY TO PORCH
STEP UP
STEP UP
FRONT PORCH
10X16